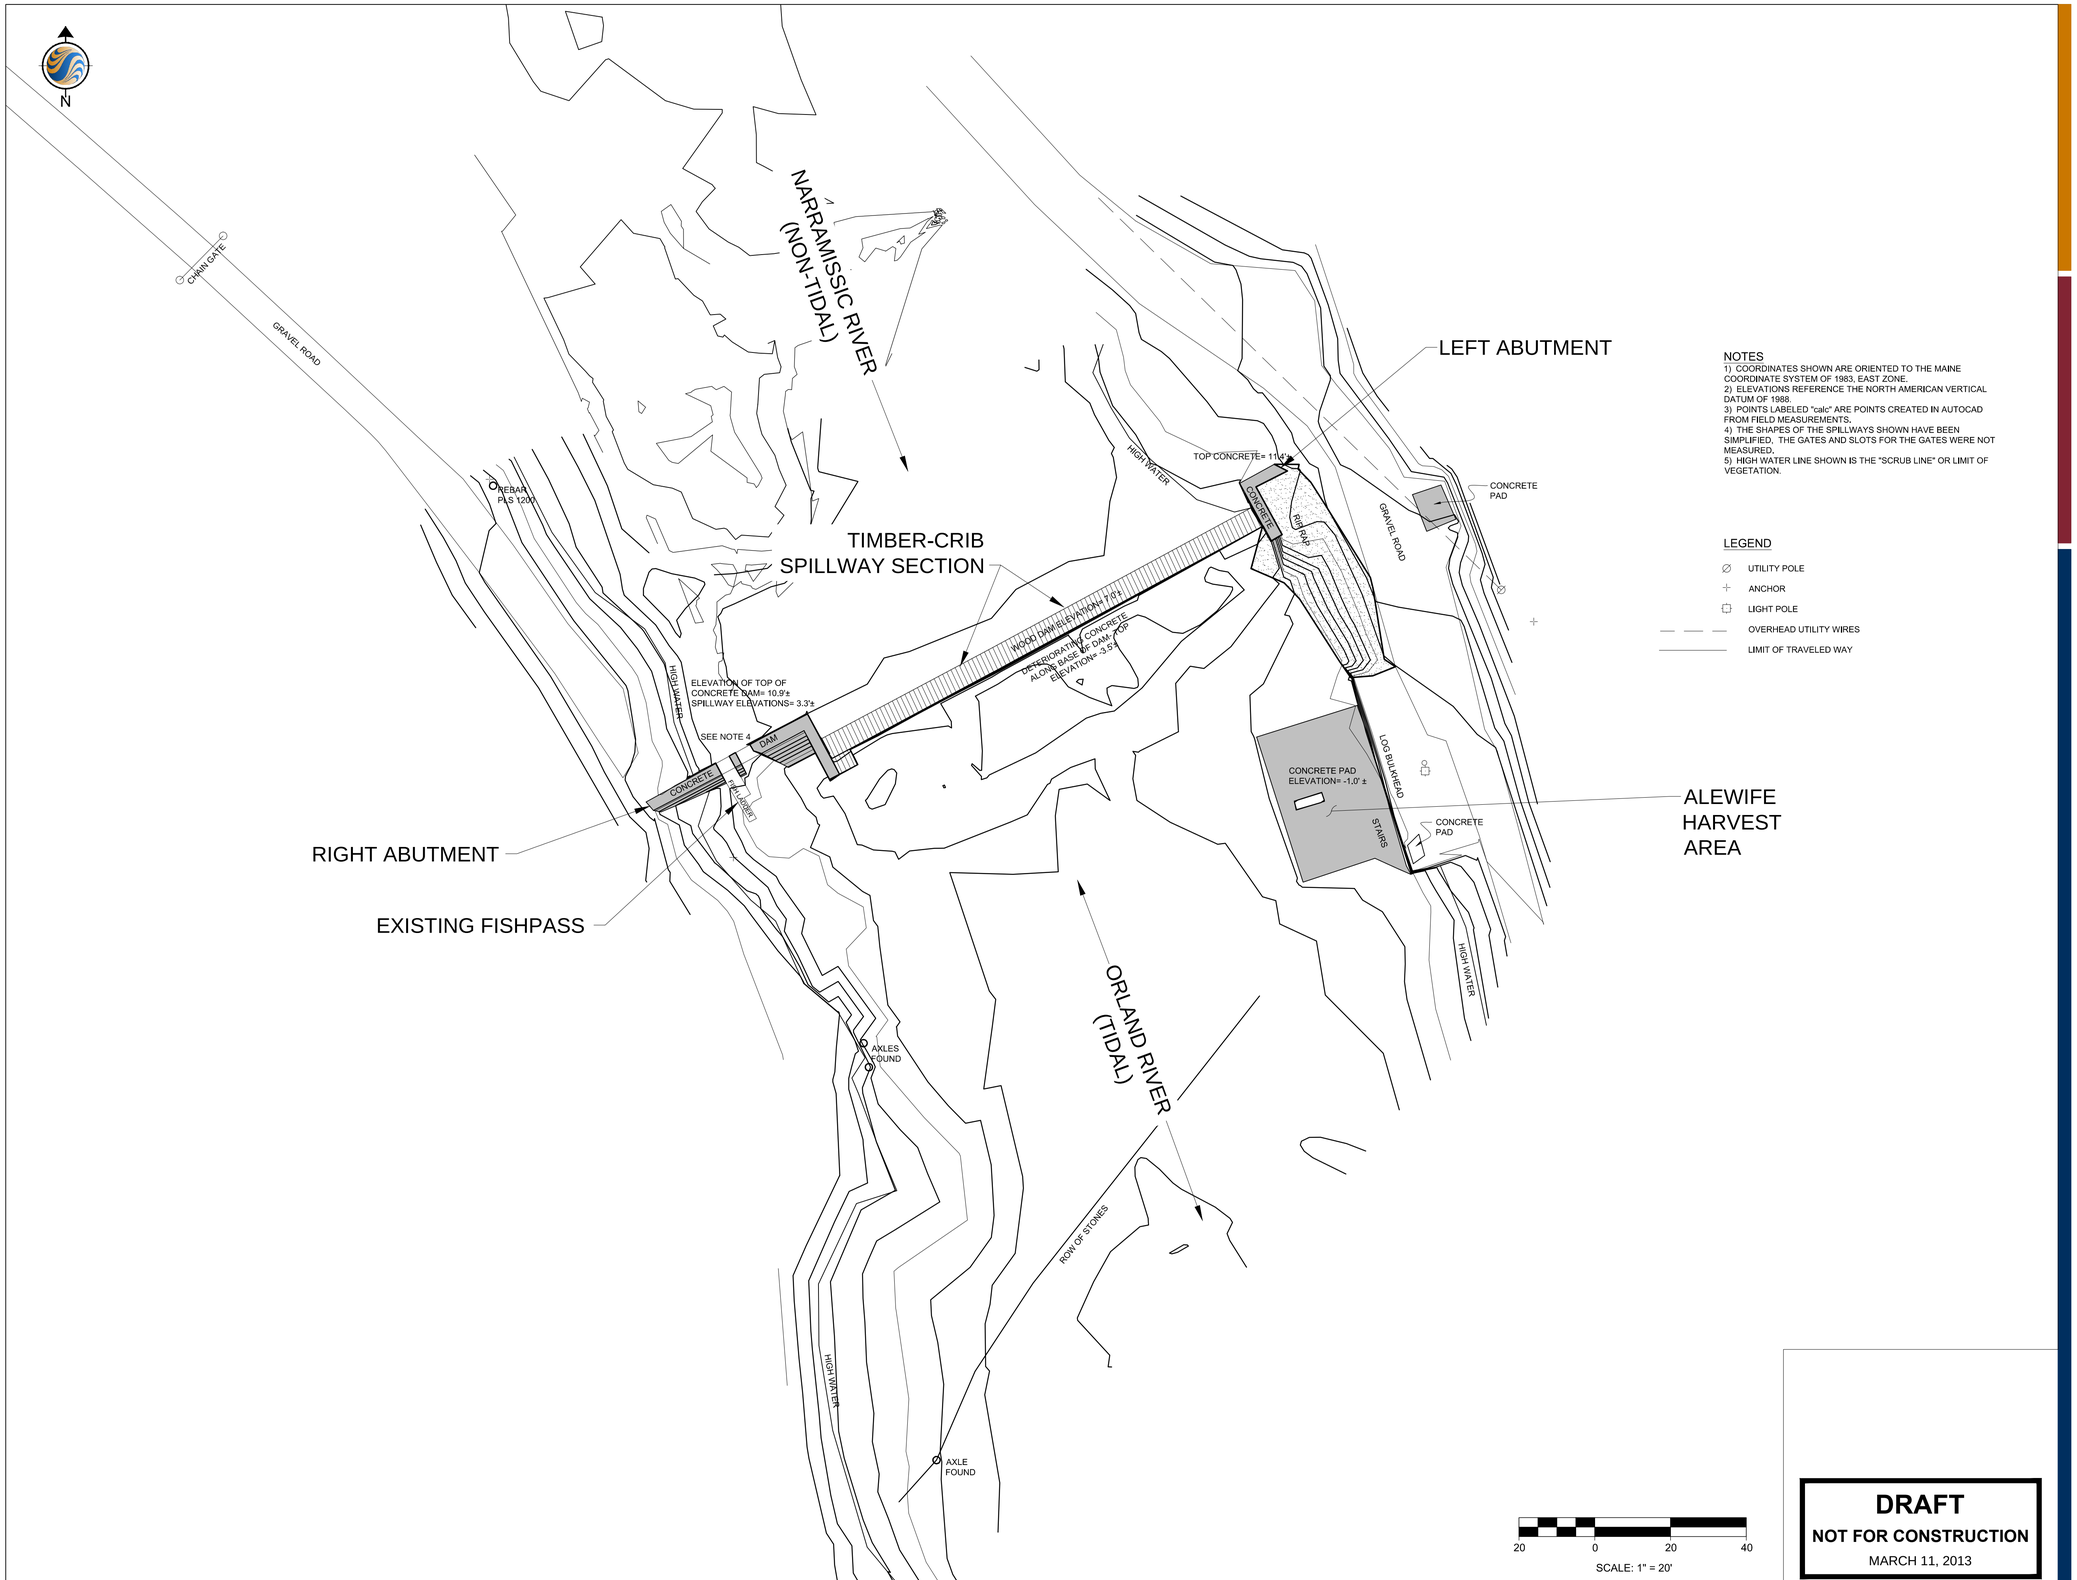

NOTES
1) COORDINATES SHOWN ARE ORIENTED TO THE MAINE COORDINATE SYSTEM OF 1983, EAST ZONE.
2) ELEVATIONS REFERENCE THE NORTH AMERICAN VERTICAL DATUM OF 1988.
3) POINTS LABELED "calc" ARE POINTS CREATED IN AUTOCAD FROM FIELD MEASUREMENTS.
4) THE SHAPES OF THE SPILLWAYS SHOWN HAVE BEEN SIMPLIFIED, THE GATES AND SLOTS FOR THE GATES WERE NOT MEASURED.
5) HIGH WATER LINE SHOWN IS THE "SCRUB LINE" OR LIMIT OF VEGETATION.

LEGEND
- UTILITY POLE
- ANCHOR
- LIGHT POLE
- OVERHEAD UTILITY WIRES
- LIMIT OF TRAVELED WAY

DRAFT
NOT FOR CONSTRUCTION
MARCH 11, 2013

Stantec Consulting Services Inc.
30 Park Drive
Topsham ME U.S.A.
04086
Tel. 207.729.1199
Fax. 207.729.2715
www.stantec.com

Copyright Reserved
The Contractor shall verify and be responsible for all dimensions. DO NOT scale the drawing – any errors or omissions shall be reported to Stantec without delay.
The Copyrights to all designs and drawings are the property of Stantec. Reproduction or use for any purpose other than that authorized by Stantec is forbidden.

Consultants

Legend

Notes

Revision	By	Appd.	YY.MM.DD
Orland Village Dam Alternatives Study	DWH	MRC	13.03.11

Issued	By	Appd.	YY.MM.DD

File Name:	Dwn.	Chkd.	Dsgn.	YY.MM.DD

Permit-Seal

Client/Project

TOWN OF ORLAND

ORLAND VILLAGE DAM
ALTERNATIVES FEASIBILITY STUDY
Orland, Maine

Title

PROJECT ALTERNATIVE A - NO ACTION

Project No.	Scale
195600824	1" = 20'

Drawing No.	Sheet	Revision

ORIGINAL SHEET – ANSI D