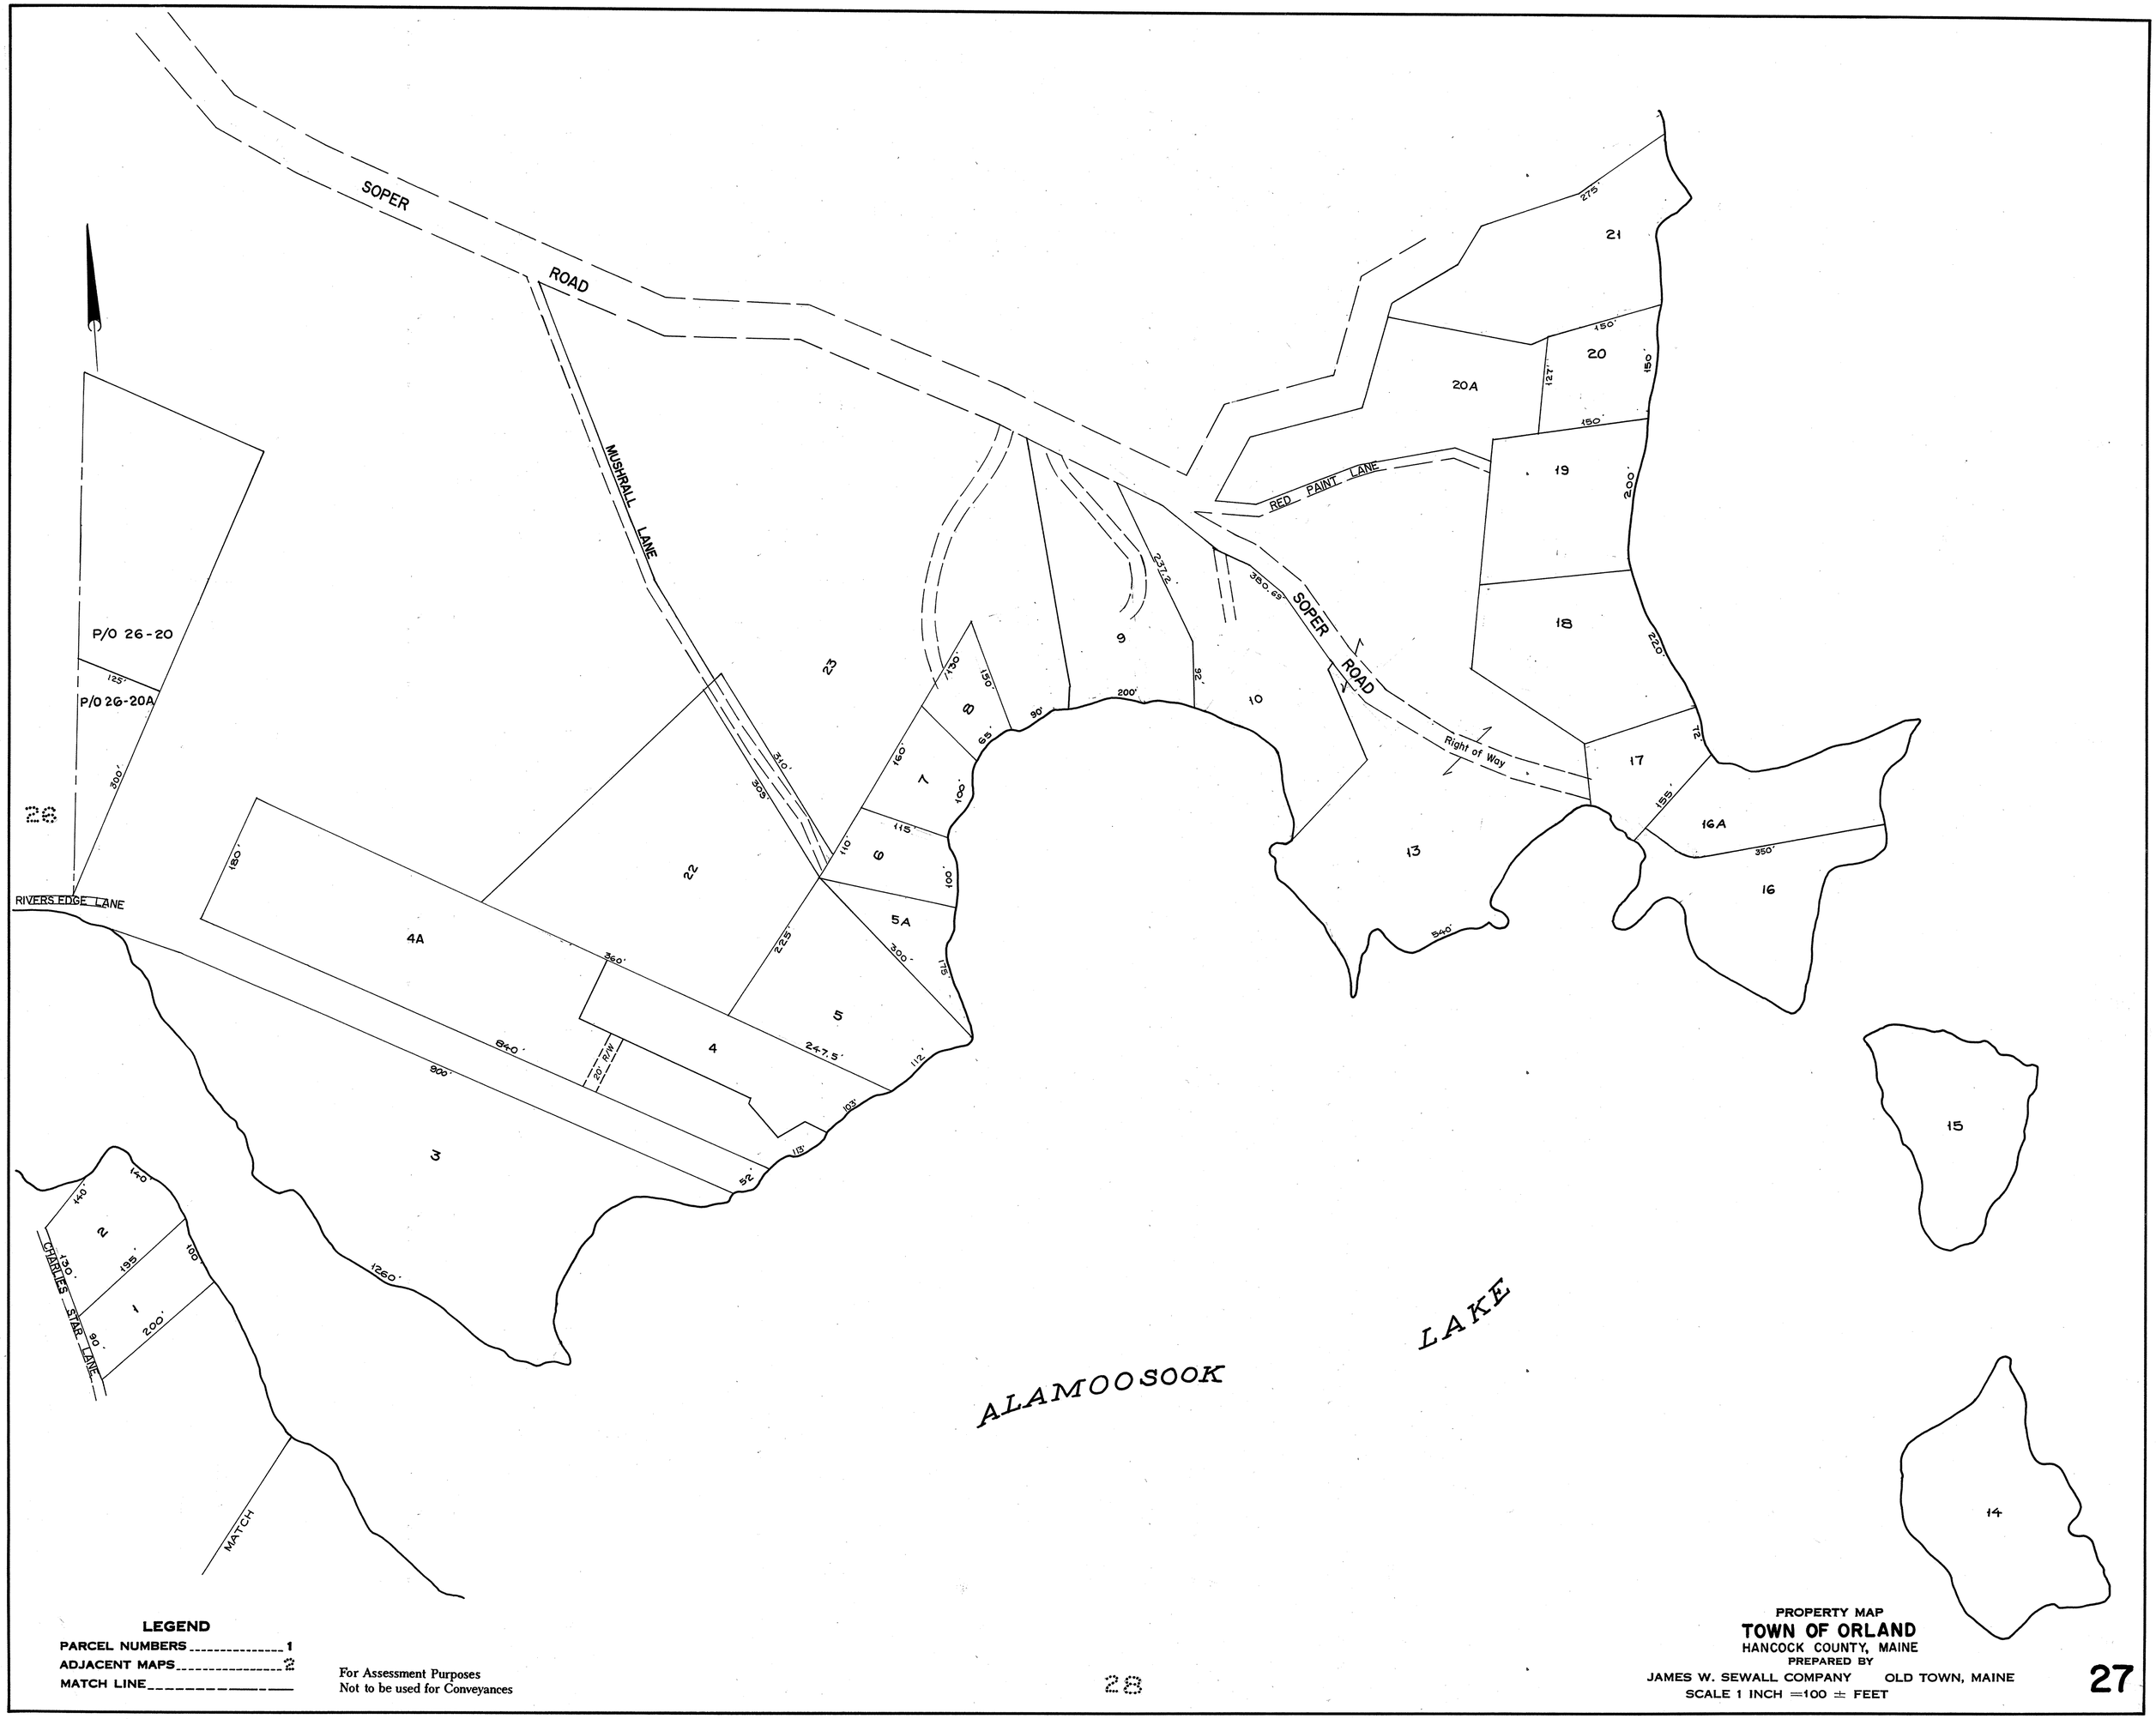
SOPER ROAD
MUSHRALL LANE
RED PAINT LANE
SOPER ROAD
Right of Way
RIVERS EDGE LANE
CHARLIES STAR LANE
MATCH
ALAMOOSOOK LAKE
P/O 26-20
P/O 26-20A
20' R/W
1
2
3
4
4A
5
5A
6
7
8
9
10
13
14
15
16
16A
17
18
19
20
20A
21
22
23
26
28
LEGEND
PARCEL NUMBERS 1
ADJACENT MAPS 2
MATCH LINE
For Assessment Purposes
Not to be used for Conveyances
PROPERTY MAP
TOWN OF ORLAND
HANCOCK COUNTY, MAINE
PREPARED BY
JAMES W. SEWALL COMPANY OLD TOWN, MAINE
SCALE 1 INCH =100 ± FEET
27